FilmL.A., Inc.
6255 W Sunset Blvd, 12th Floor
Hollywood, CA 90028
t: (213)977-8600 - f: (213)977-8601
www.filmla.com

Summary Information

Permit No: F00145545-B **Type of Permit:** FILMING **Release Date:** 12/11/2018

Production Company HUNGRY MAN INC

Insured Company Name HUNGRY MAN INC
Contact Phone No. 1 310-264-3000
Contact Phone No. 2 212-625-5600
Fax 212-625-5699
Address 3111 S LA CIENEGA BLVD
LOS ANGELES, California 90016

Production Title COLGATE

Type of Production Commercial - Standard

Producer Matt Lefebvre

Director Bryan Buckley

1st AD Craig Owens

Production Manager Sherra Fermino

FilmL.A. Coordinator Hans Groszkruger

Location Manager Graham Hamby
Primary Phone Mobile - 213-
Secondary Phone Office - 310-264-3000

Location Assistant Graham Hamby
Primary Phone Mobile - 213-434-0930
Secondary Phone

Fees

FILMLA NON-REFUNDABLE FILM PERMIT RIDER FEE	$109.00
LA CITY FIRE SAFETY OFFICER	$170.00

Total Permit Fee $279.00

Number of Locations 1

NOT A PERMIT

FilmL.A., Inc.
6255 W Sunset Blvd, 12th Floor
Hollywood, CA 90028
t: (213)977-8600 - f: (213)977-8601
www.filmla.com

Summary Information — Location

Permit Number	F00145545-B	**Location Manager**	Graham Hamby
Production Company	HUNGRY MAN INC	Primary Phone	Mobile - 213-
Insured Company	HUNGRY MAN INC	Secondary Phone	Office - 310-264-3000
Production Title	COLGATE		

Location Address 665 W Jefferson Blvd, Los Angeles, CA, 90007

Location Name SHRINE AUDITORIUM

Location Type Sports/Concert Venue

Location Description SHRINE AUDITORIUM

Prep Dates 12/5/2018 - 12/5/2018 07:00 - 22:00 1 day

Film Dates 12/6/2018 - 12/6/2018 10:00 - 23:59 1 day

Open or Closed to the Public Closed

Generic Conditions *LAFD UFSO: Company must contact FilmL.A. for extension of the Uniformed Fire Safety Officers' hours. During normal business hours, UFSO must also inform the LAFD Film desk of the extension.
All vehicles must be parked on private property
Must Maintain 5' Clearance on Sidewalks/Walkways
No cast or crew parking on area streets
No interference with vehicular or pedestrian traffic

Please see attached document 32nd St btwn Figueroa St - Royal St SS curb - Hungry Man.pdf

Equipment on Location

Type	Quantity
5 or 10 ton trucks	7
Cast/Crew vehicles	70
Cube Trucks	4
Generator	1
Honey Wagons	1
Motor Homes	1
Portable restrooms	1
Vans	4

Personnel on Location

Type	Quantity
Cast	5
Crew	65
Extras	20
LA City UFSO assigned	44102
Off-Duty/Retired LAPD Officer(s)	1

Filming Activities Atmospheric Smoke Effects; Equipment on property; Interior Dialogue; Interior

NOT A PERMIT

FilmL.A., Inc.
6255 W Sunset Blvd, 12th Floor
Hollywood, CA 90028
t: (213)977-8600 - f: (213)977-8601
www.filmla.com

Summary Information — Location

Permit Number	F00145545-B	**Location Manager**	Graham Hamby
Production Company	HUNGRY MAN INC	Primary Phone	Mobile - 213-
Insured Company	HUNGRY MAN INC	Secondary Phone	Office - 310-264-3000
Production Title	COLGATE		

dialogue scenes on 2nd floor lobby and theater. Scenes of talent watching a movie in the theater. Dinner party scenes.; Over riding fire alarm system for atmospheric smoke effects.; 3 scissorlifts.; Also prepping on 12/6/18 from 5am - 10am. 10 person crew. No lights. No generator during prep.;

Jurisdiction **Political:** Los Angeles City - Council District 09 **Police:** Los Angeles Police Department **Fire:** Los Angeles City

Thomas Guide **Page:** 674 **Grid:** B1

Coordinator Note UFSO 12/6 1000-2200

Coordinator Note RIDER B EXTENDS FILMING AND STRIKE UNTIL 2359brs AND COLLECTS ADDITIONAL LAFD FEES.

Parking

Base Camp
Location Type : Filming Location

Parking Notes
700 W. 32nd St.

Crew Parking
Location Type : Filming Location

NOT A PERMIT

Permit #F00145545-B

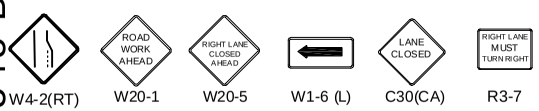

W4-2(RT) W20-1 W20-5 W1-6 (L) C30(CA) R3-7

- TRAFFIC SIGNAL
- TRAFFIC CONE
- TYPE I W/ SIGN
- HIGH LEVEL WARNING DEVICE
- FLASHING ARROW SIGN (FAS)

ALL TRAFFIC CONTROL WILL BE INSTALLED TO MEET OR EXCEED THE LATEST CA-MUTCD MINIMUM REQUIREMENTS

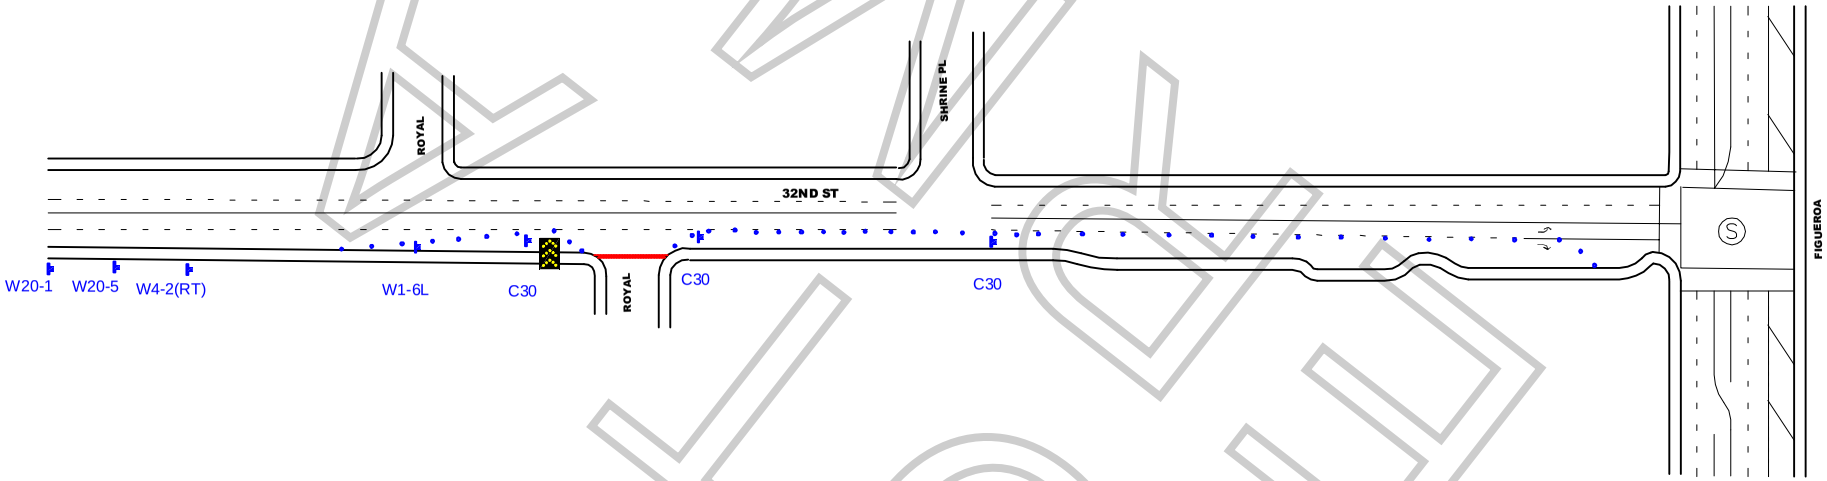

KINGZONE

WORK ZONE TRAFFIC CONTROL PLAN
GENERAL NOTES

1. DATE/TIME: 12-6-18 FROM 10:00 HOURS TO 22:00 HOURS.

2. ALL SIGNING, STRIPING, AND TRAFFIC CONTROL DEVICES SHALL CONFORM TO THE (CURRENT) STATE OF CALIFORNIA DEPARTMENT OF TRANSPORTATION (CALTRANS) STANDARD PLANS AND STANDARD SPECIFICATIONS, CALIFORNIA MUTCD, AND ANY ADDENDUMS THERETO, AND AS SHOWN ON THESE PLANS, SYMBOLS AND ABBREVIATIONS USED ARE SHOWN ON CALTRANS STANDARD PLANS.
3. THERE WILL BE NO INTERFERENCE WITH TRAFFIC SIGNALS OR CROSSWALKS.
4. CONES WILL BE 28" MINIMUM HEIGHT AND HAVE REFLECTORIZED SLEEVES FOR NIGHT WORK.
5. POLICE WILL DIRECT TRAFFIC IF NECESSARY.

TCP FOR:	HUNGRY MAN : "COLGATE"
LOCATION:	S/S CURB - 32ND ST FROM FIGUEROA ST & ROYAL ST LOS ANGELES, CALIFORNIA
CONTACT:	GRAHAM HAMBY PH# 213.434.0930 MICHAELA WRIGHT OFFICE# 619.749.6088
	JCL TRAFFIC SERVICES (213) 622-9775 C31-CA Lic # 805357
DATE / REVISIONS	DRAFTER: EDY RAMIREZ SCALE: N.T.S. FILM LA: HANS